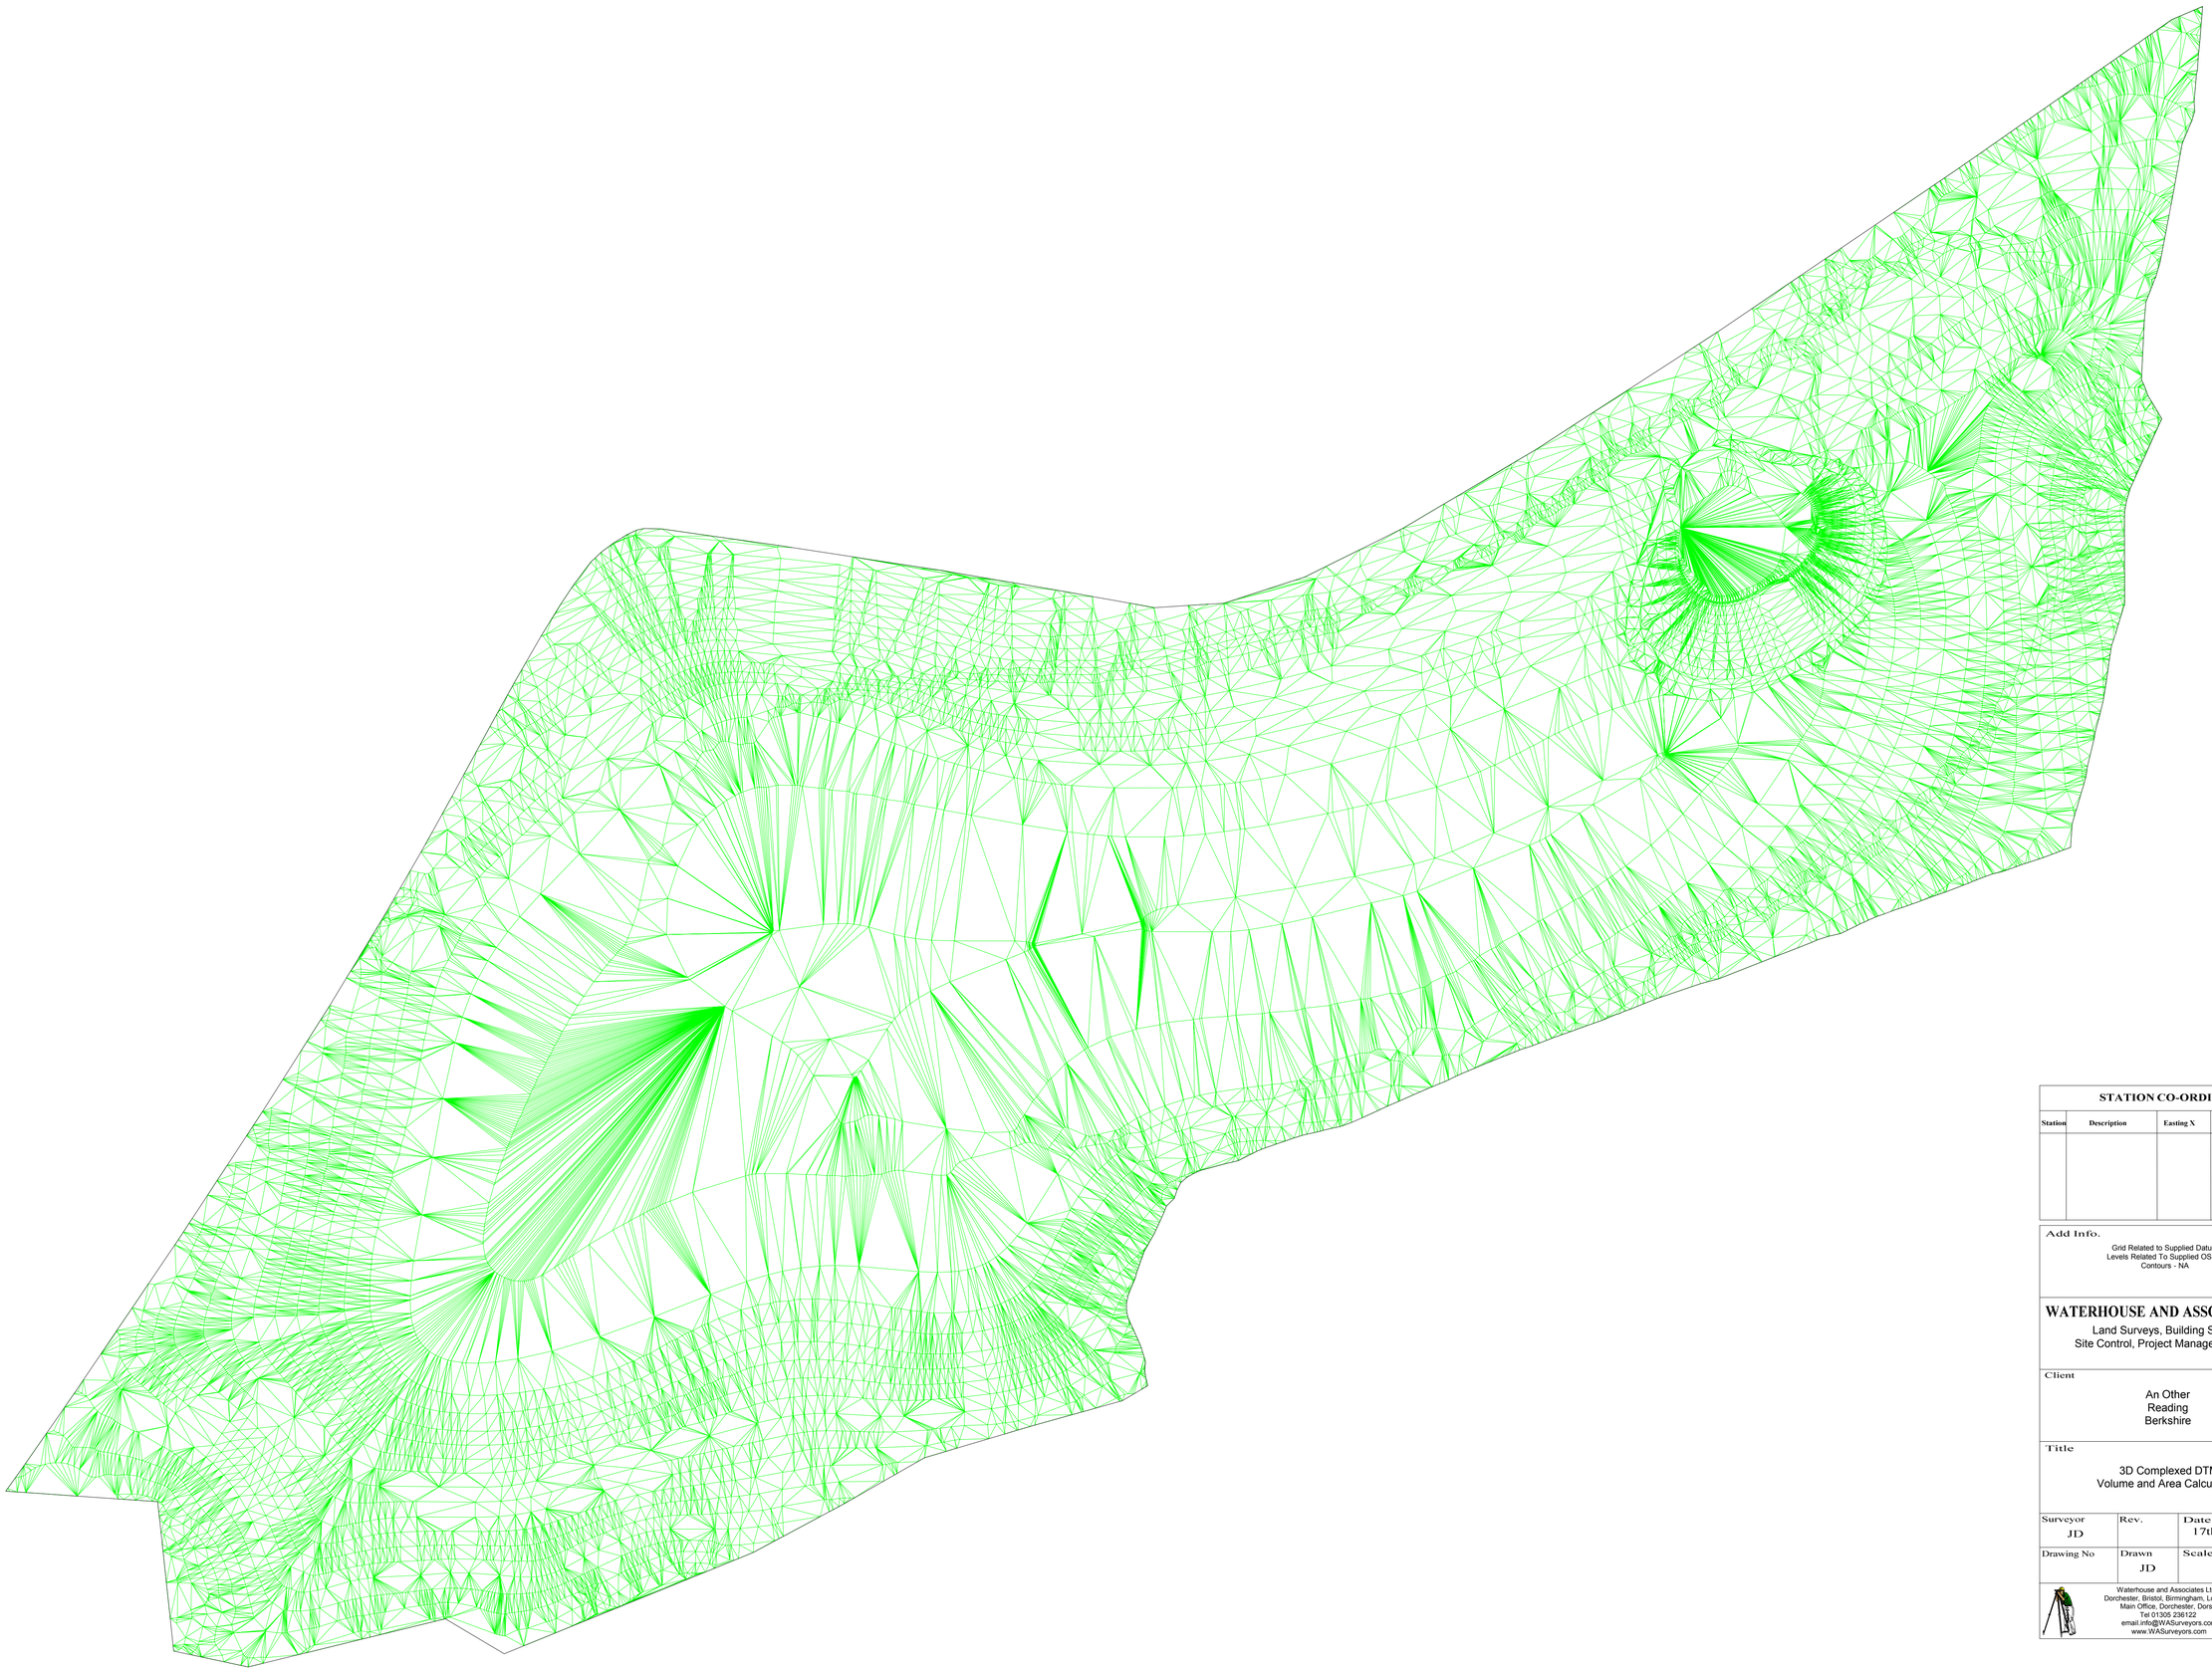

STATION CO-ORDINATES				
Station	Description	Easting X	Northing Y	Level Z

Add Info.

Grid Related to Supplied Datum
Levels Related To Supplied OSBM
Contours - NA

WATERHOUSE AND ASSOCIATES LTD

Land Surveys, Building Surveys,
Site Control, Project Management, CAD

Client

An Other
Reading
Berkshire

Title

3D Complexed DTM
Volume and Area Calculations

Surveyor	Rev.	Date
JD		17th July .....
Drawing No	Drawn	Scale
	JD	Model

Waterhouse and Associates Ltd,
Dorchester, Bristol, Birmingham, London,
Main Office, Dorchester, Dorset
Tel 01305 236122
email.info@WASurveyors.com
www.WASurveyors.com